


CORPO A
h utile 2.70

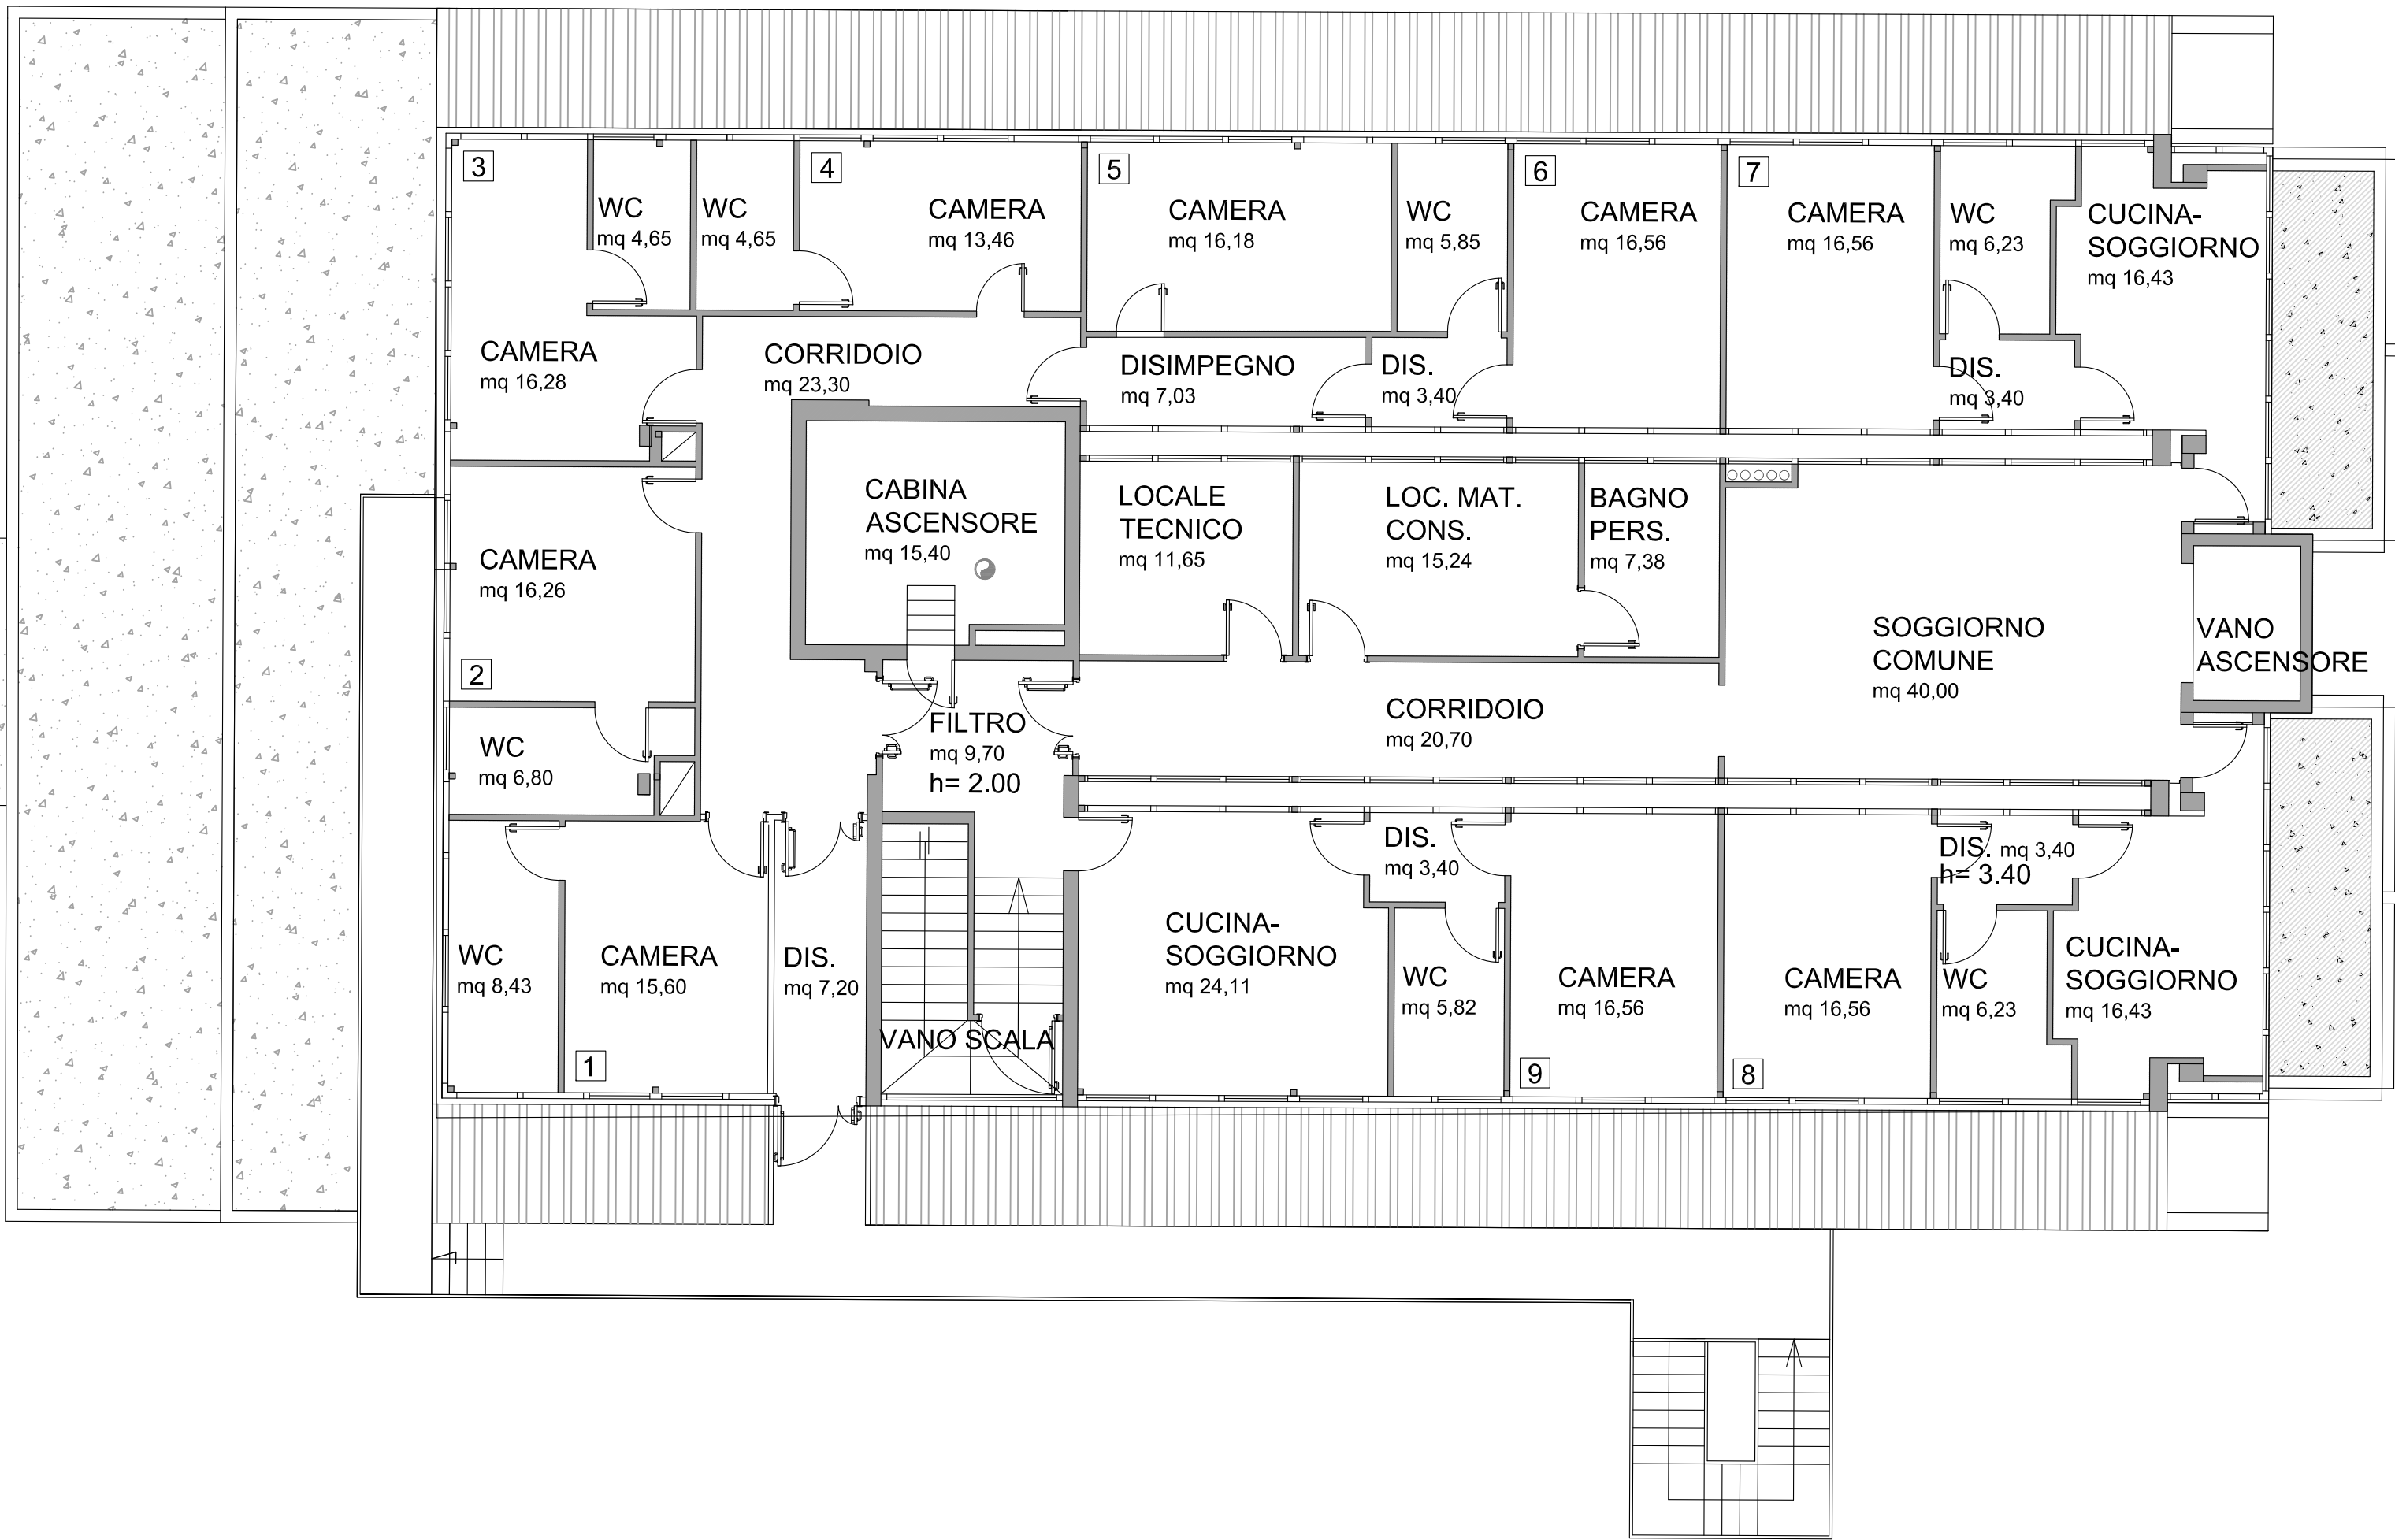

TOTALI
POSTI
LETTI
13



	Camera n.	Sup. Camera	Sup. Bagno	N. posti letto	Sup. utile	Tipologia Ospiti
CORPO A	Camera 1	15,60	8,43	2	20,93	Autosufficienti
	Camera 2	16,26	6,80	1	18,11	Autosufficienti
	Camera 3	16,28	4,65	1	20,93	Autosufficienti
	Camera 4	13,46	4,65	1	18,11	Autosufficienti
	Camera 5	16,56	5,85	2	22,41	Autosufficienti
	Camera 6	16,56	6,28	2	22,84	Autosufficienti
	Camera 7	16,56	6,23	2	22,79	Autosufficienti
	Camera 8	16,56	5,85	2	22,41	Autosufficienti



Centro Servizi Casa Fenzi
Viale Spellanzon 62
31015 Conegliano (TV)

CONTENUTO TAVOLA:

PLANIMETRIA PIANO QUARTO

Scale:		Data:	Nome file:	
1:100		Luglio 2019	1370-sv_planimetrie_piano quarto_rev4.dwg	
A M	STUDIO TECNICO ING. ANNA MANFRIN	via Cadore Mare 33 31013 Cimetta di Codognè (TV) p.Iva 04650250261 tel. 349-1621480 nn.manfrin@gmail.com anna.manfrin@ingpec.eu	NR TAVOLA:	
			As Built	
			Progetto Esecutivo	
			Progetto Definitivo	
			Progetto Preliminare	
			04	